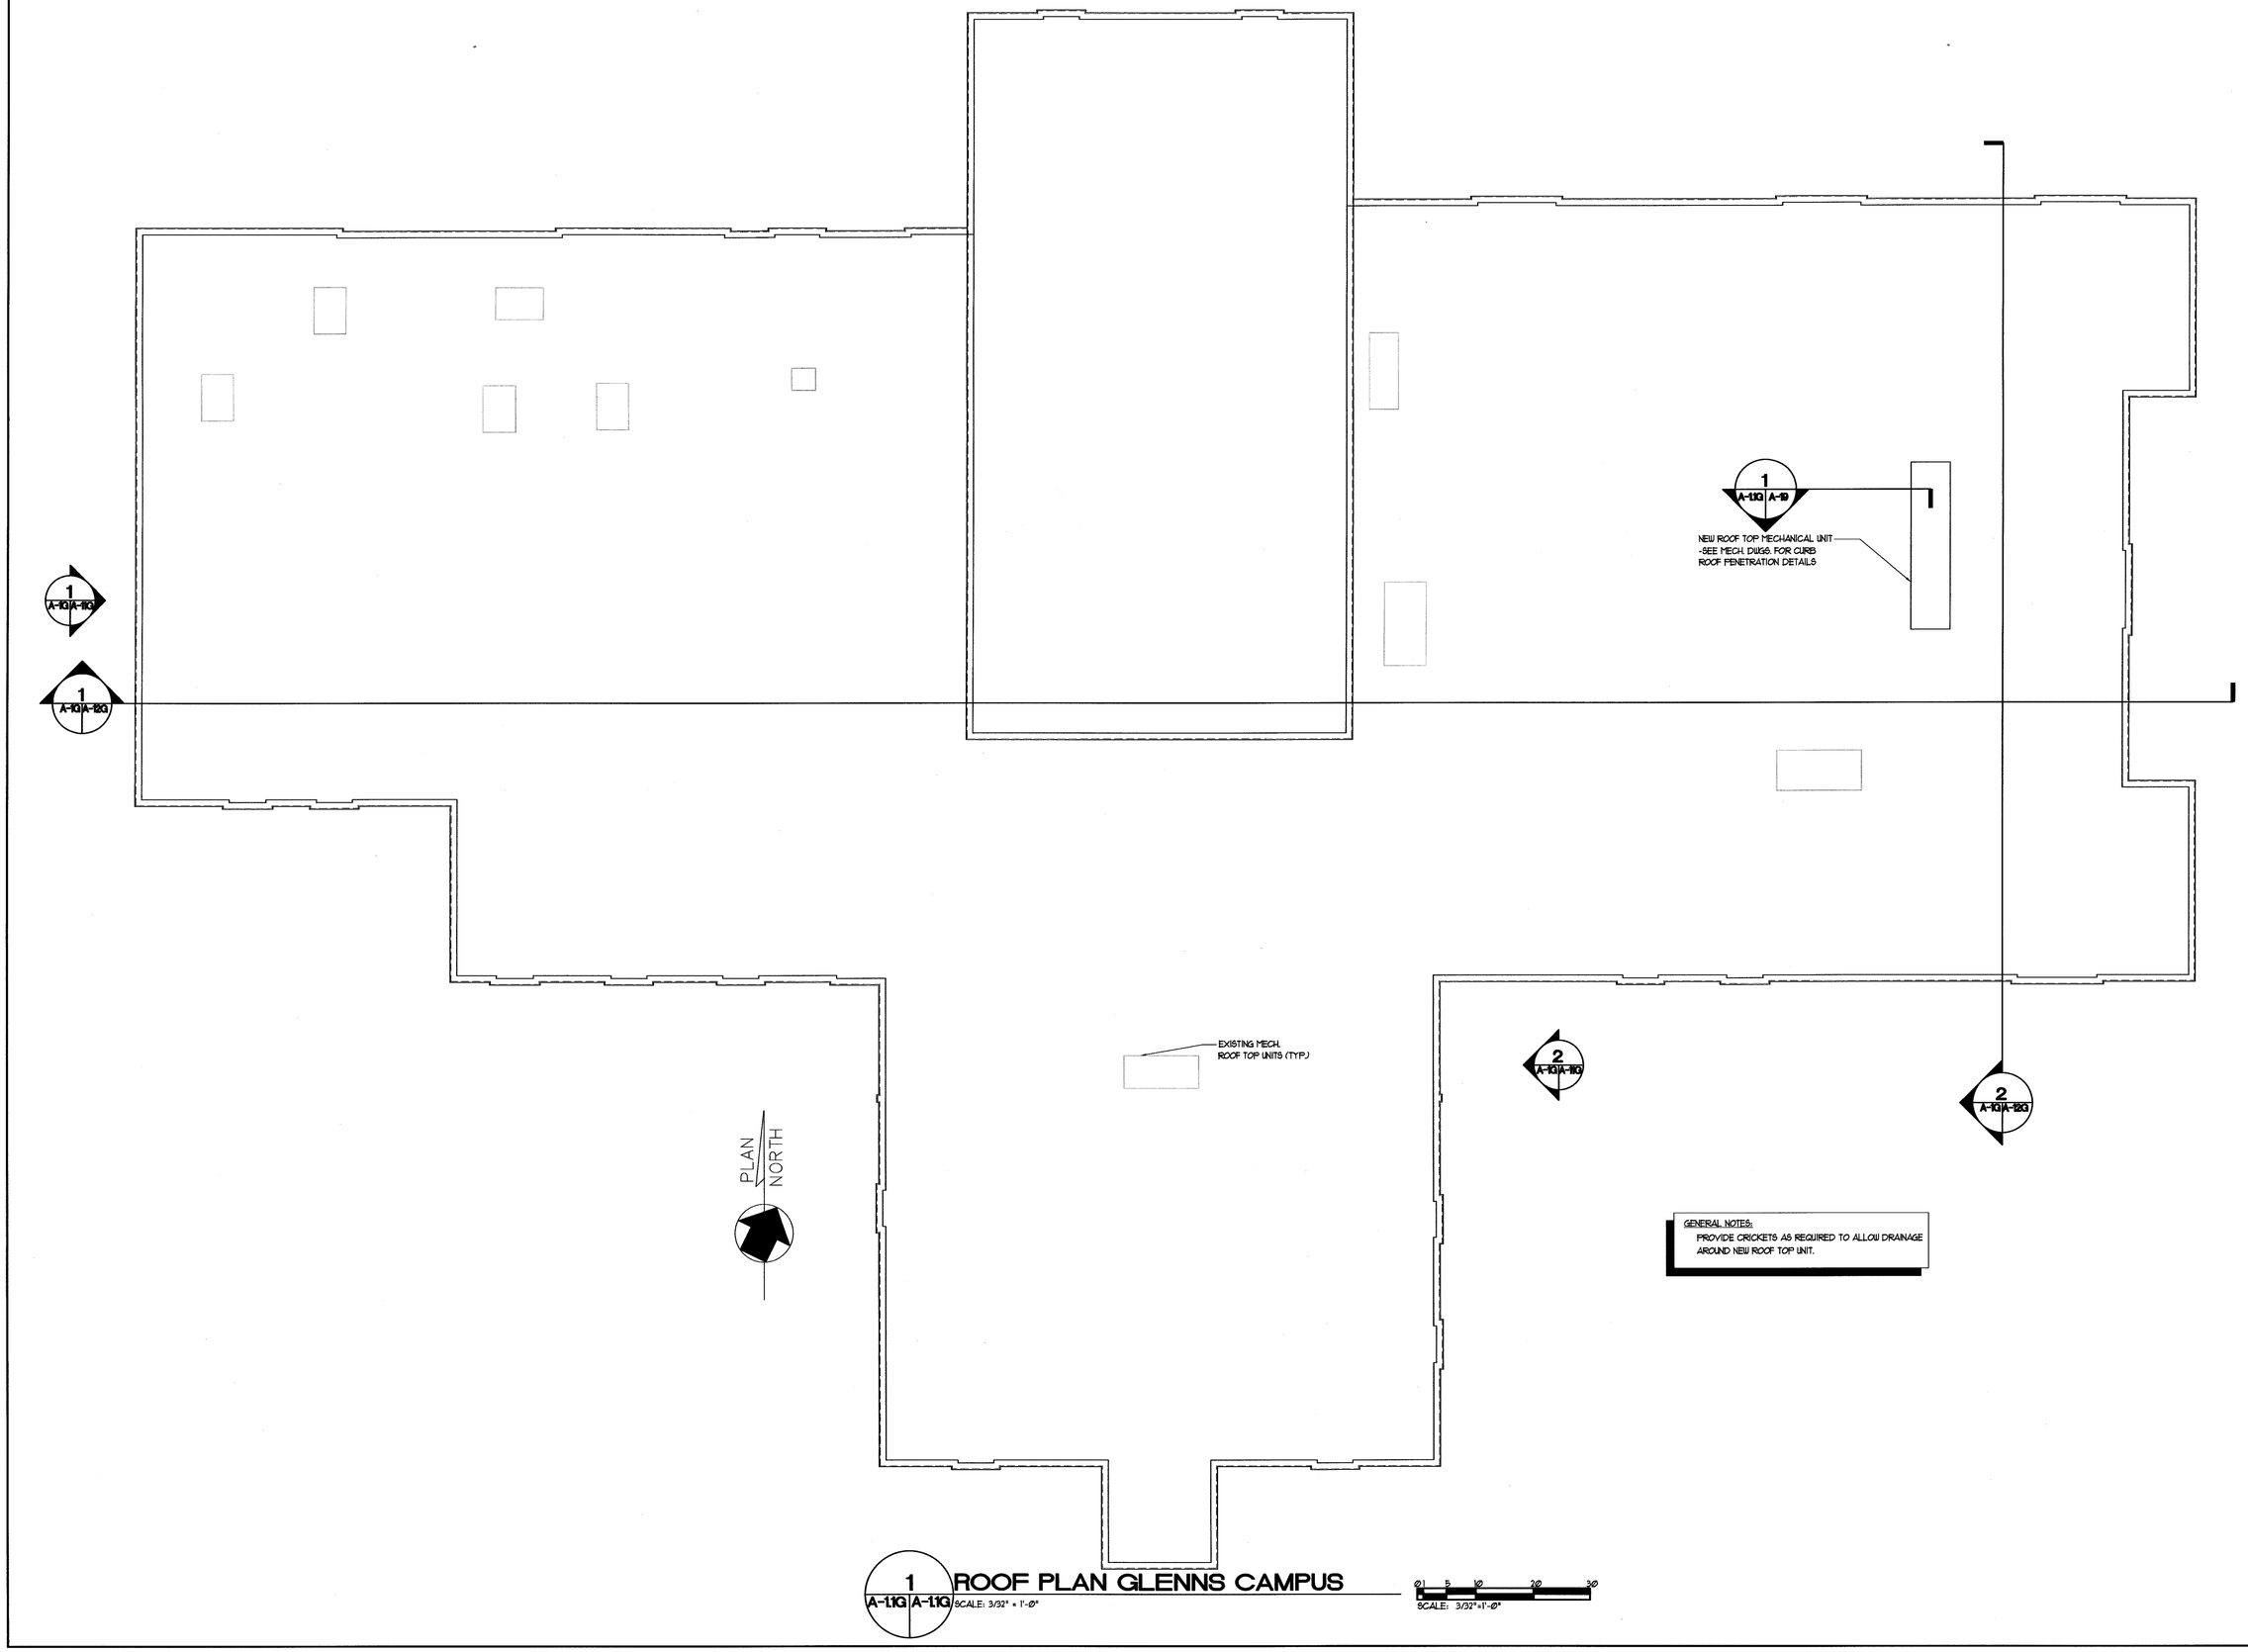

GENERAL NOTES:
PROVIDE CRICKETS AS REQUIRED TO ALLOW DRAINAGE AROUND NEW ROOF TOP UNIT.

1 A-1.1G A-1.1G ROOF PLAN GLENNS CAMPUS
SCALE: 3/32" = 1'-0"

0 1 5 10 20 30
SCALE: 3/32"=1'-0"

mbj ARCHITECTURE
A Professional Limited Company
GROVE PARK SQUARE
11537-B NUCKOLS ROAD
Glen Allen, Virginia 23059
(804) 273-9811 fax: (804) 273-9843

RAPPAHANNOCK COMMUNITY COLLEGE
CAMPUS RENOVATIONS
WARSAW + GLENNS, VIRGINIA
PC: 260-17712

ROOF PLAN
GLENNS CAMPUS

Date: MAY 11, 2010

REVISIONS

NO.	DATE

COMMONWEALTH OF VIRGINIA
STEPHEN FLOYD
REVISED
Lic.NO.013047
5/13/2010
ARCHITECT

Sheet
A-1.1G

File Number
RCC-A1.1G-ROOF